CURLING CENTER SUBDIVISION, LOT 2
SITE DEVELOPMENT PLAN

LOCATED IN THE NW 1/4 SEC. 6, T. 4 S. R. 69 W. OF THE 6TH PRINCIPAL MERIDIAN, COUNTY OF JEFFERSON, STATE OF COLORADO.

CASE NUMBER:

MAP NUMBER:

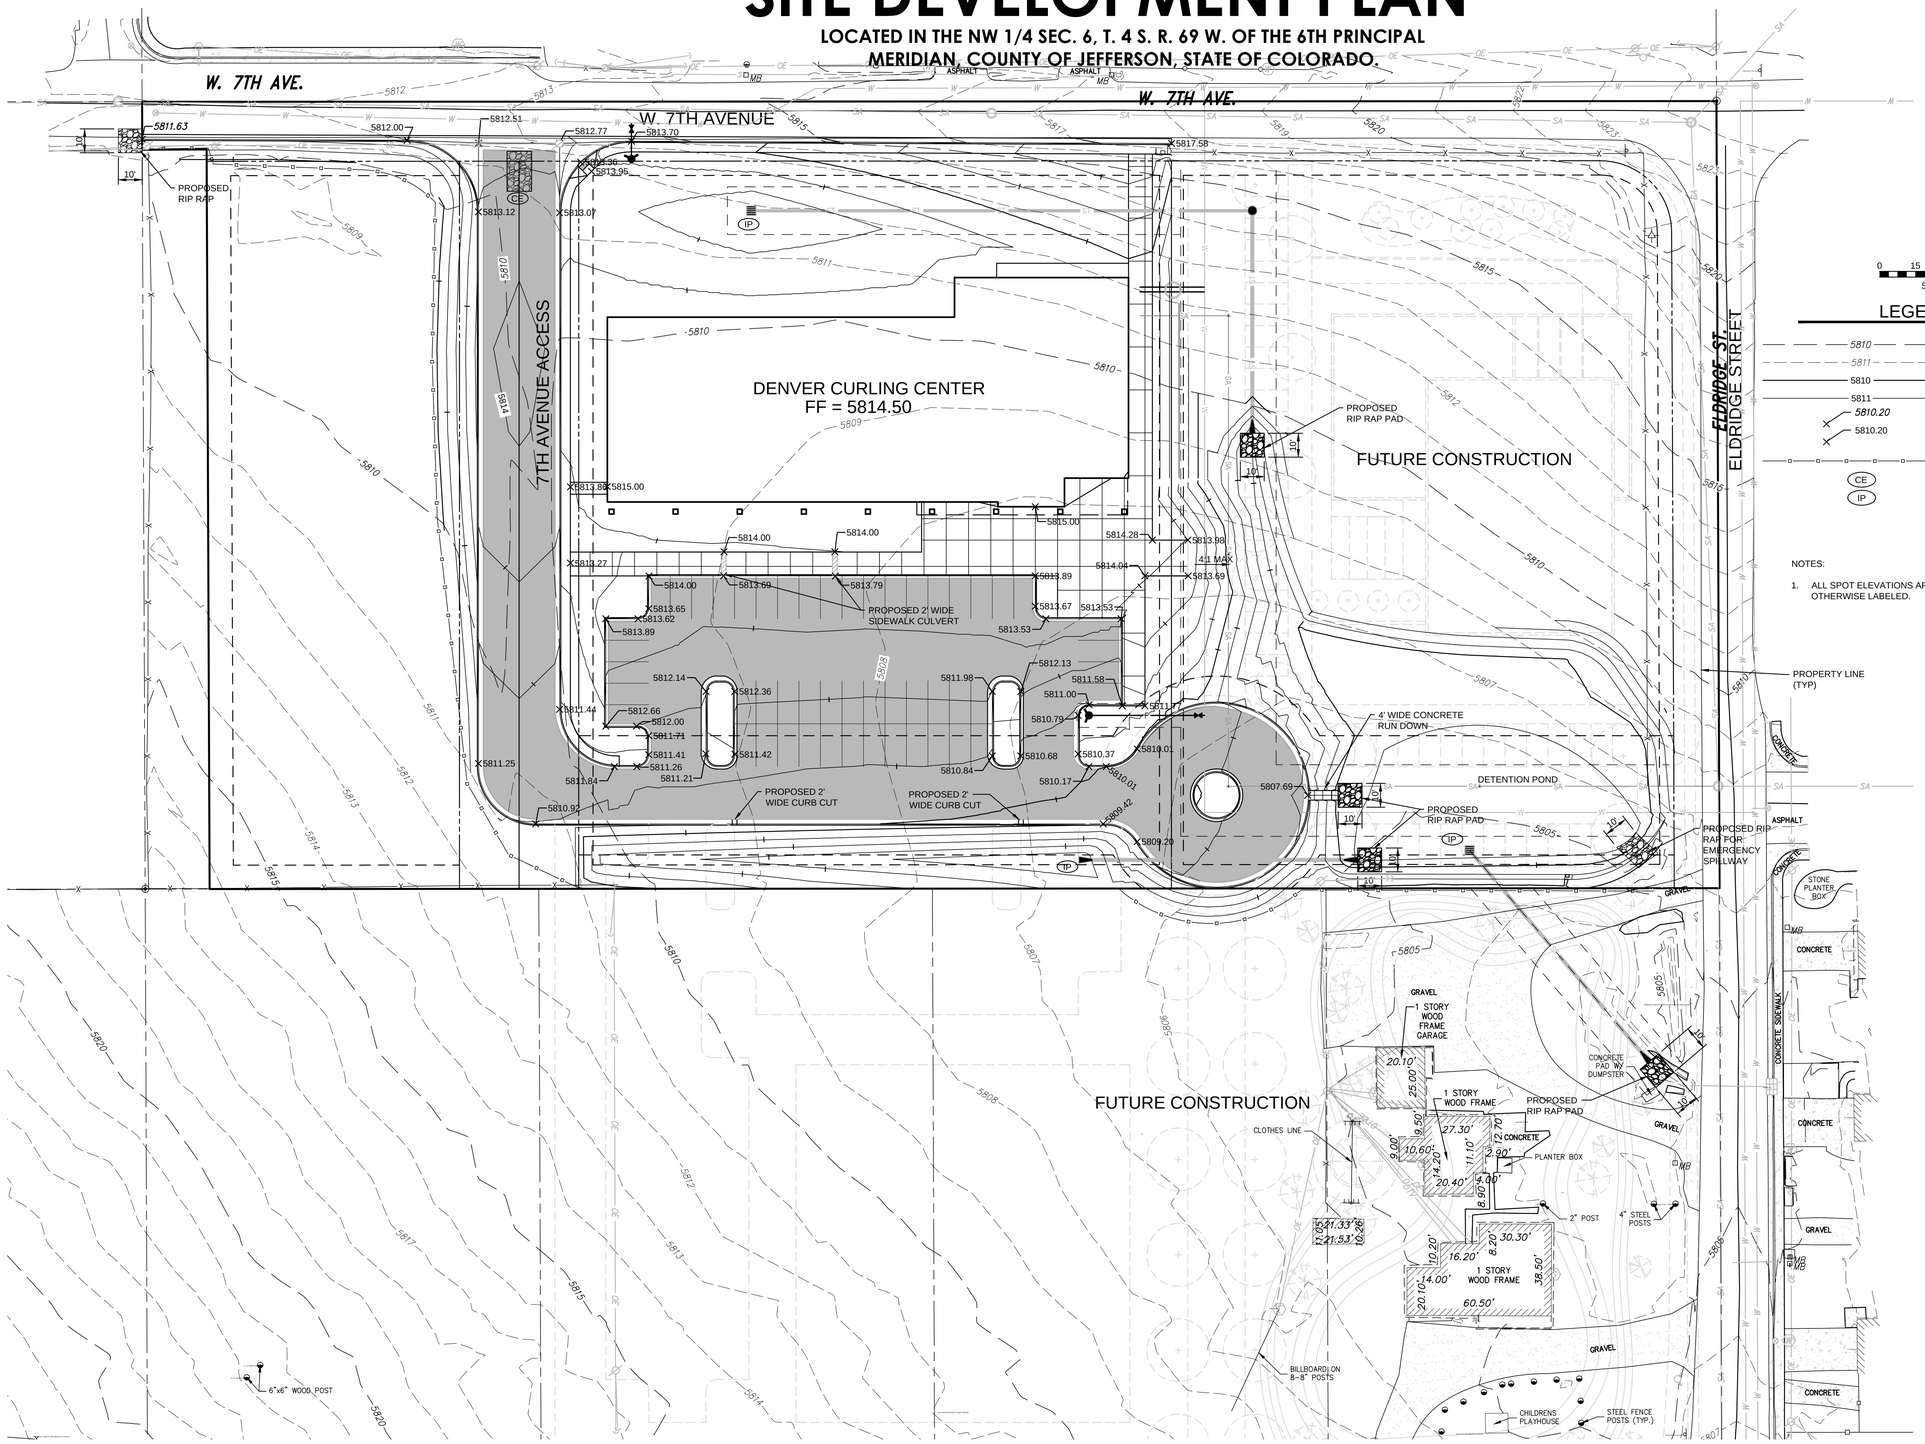

0 15 30 60

SCALE: 1"=30'

LEGEND

5810	EXISTING MAJOR CONTOUR
5811	EXISTING MINOR CONTOUR
5810	PROPOSED MAJOR CONTOUR
5811	PROPOSED MINOR CONTOUR
5810.20	EXISTING SPOT ELEVATION
5810.20	PROPOSED SPOT ELEVATION
	PROPOSED SILT FENCE
CE	CONSTRUCTION ENTRANCE PAD
IP	INLET PROTECTION

NOTES:

1. ALL SPOT ELEVATIONS ARE AT FLOWLINE UNLESS OTHERWISE LABELED.

DRAINAGE, GRADING & EROSION CONTROL PLAN

ENGINEERS
ARCHITECTS
SURVEYORS
SCIENTISTS

Farnsworth GROUP

1612 SPECHT POINT ROAD, SUITE 105
FORT COLLINS, COLORADO 80525
(970) 484-7477 / (970) 484-7488 Fax

www.f-w.com

1ST SUBMITTAL - JULY 12, 2012

SHEET

C4

PREPARED BY:

SEM ARCHITECTS

98 Spruce Street · Suite 201
Denver CO 80230

303 220 8900
303 220 0708 Fax

www.SEMarchitects.com

FILE: P:\20130130425.00 - Denver Curling Club\Dwg\Sheets\C5 GRADING PLAN.dwg