UPDATED 07-12-2012

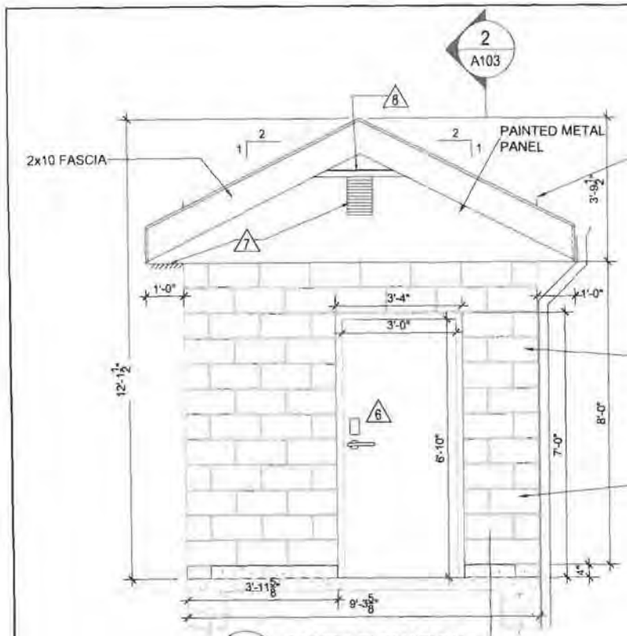

1 SOUTH ELEVATION
1/2"=1'-0"

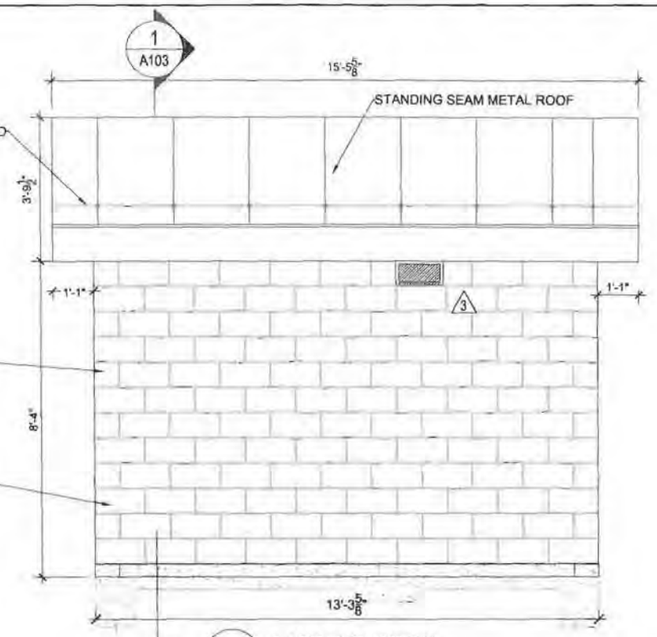

2 EAST ELEVATION
1/2"=1'-0"

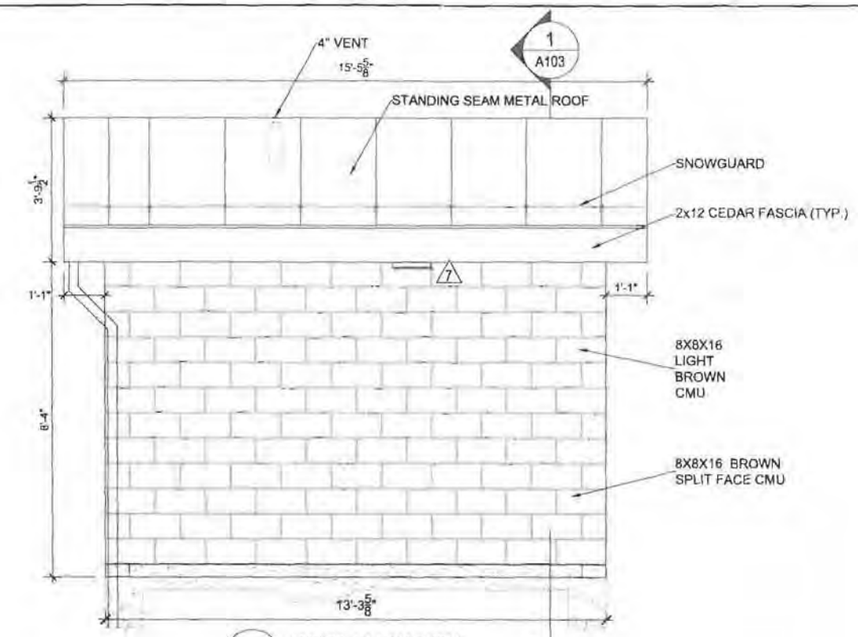

3 WEST ELEVATION
1/2"=1'-0"

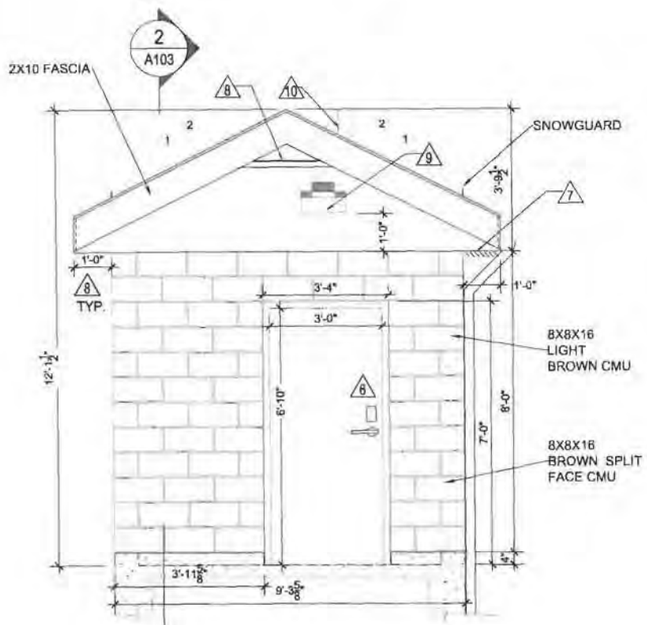

4 NORTH ELEVATION
1/2"=1'-0"

ROOM DESCRIPTION	FLOOR	BASE	WALLS	CLG
RELIEF ROOM	CS-1	CS-1	BF-1 (1) EP-1 (2)	PR-1 (1) EP-2 (2)
MECHANICAL ROOM	CS-1	CS-1	BF-1(1) EP-1 (2)	PR-1 (1) EP-2 (2)

CS-1
MANUF: TAMMS
PRODUCT: LUSTER SEAL 300
COLOR: CLEAR
FINISH: NON-YELLOWING CONCRETE CURE & SEAL
AREA: FLOORS/CURB
NOTES: PRODUCT TO BE APPLIED BY AN APPROVED INSTALLER PER THE MANUF. REQUIREMENTS.

EP-1
MANUF: PPG
PRODUCT: PITT-GLAZE WB WATER-BORNE ACRYLIC EPOXY #16-551
COLOR: 216-3 HONEY BEIGE
FINISH: GLOSS
AREA: 2 COATS OVER PRIMER BF-1 ON ALL WALLS
NOTES: PRODUCT TO BE APPLIED BY AN APPROVED INSTALLER PER THE MANUF. REQUIREMENTS

BF-1
MANUF: PPG
PRODUCT: PITT-GLAZE INTERIOR/EXTERIOR BLOCK FILLER LATEX #16-90
COLOR: CLEAR
FINISH: -
AREA: 1 COAT PRIMER ON ALL WALLS
NOTES: PRODUCT TO BE APPLIED BY AN APPROVED INSTALLER PER THE MANUF. REQUIREMENTS.

EP-2
MANUF: PPG
PRODUCT: PITT-GLAZE WB WATER-BORNE ACRYLIC EPOXY #16-551
COLOR: 316-1 PARCHMENT PAPER
FINISH: GLOSS
AREA: 2 COATS OVER PRIMER P-1 ON CEILING
NOTES: PRODUCT TO BE APPLIED BY AN APPROVED INSTALLER PER THE MANUF. REQUIREMENTS.

PR-1
MANUF: PPG
PRODUCT: SPEEDHIDE INT/EXT ACRYLIC LATEX ALKALI RESISTANT PRIMER
COLOR: WHITE
FINISH:
AREA: 1 COAT PRIMER ON CEILING
NOTES: PRODUCT TO BE APPLIED BY AN APPROVED INSTALLER PER THE MANUF. REQUIREMENTS.

5 FINISH SCHEDULE

1. ATTIC ACCESS DETAILS FOUND ON SHEET A102. USE BATTIC DOOR EZ HATCH 22X30 SCUTTLE DOOR OR APPROVED EQUAL.
2. CEILING LIGHT INTEGRAL WITH EXHAUST FAN. SEE MECHANICAL AND ELECTRICAL DRAWINGS FOR DETAILS.
3. OUTSIDE SUPPLY AIR FOR COOLING & VENTILATION. DETAILS FOUND IN MECHANICAL AND ELECTRICAL DRAWINGS.
4. RECESSED CAN LIGHTS, HEATERS, AND CONTROL SYSTEM FOUND IN ELECTRICAL DETAILS.
5. SEE FOUNDATION PLANS FOR ELECTRICAL, WATER, AND COMMUNICATION STUB UP LOCATIONS. GENERAL CONTRACTOR TO COORDINATE WITH ALL DISCIPLINES FOR CORRECT LOCATIONS.
6. SEE ELECTRICAL DRAWINGS AND COMMUNICATION SPECIFICATIONS FOR DETAILS ON DOOR LOCKS, CAMERAS, AND EMERGENCY PHONE INTEGRATIONS WITH TELEPHONE SERVICE. DETAILS ON DOOR LOCKS AND HARDWARE FOUND ON A102. COORDINATE WITH ELECTRICAL CONTRACTOR FOR PROXIMITY CARD READER REQUIREMENTS.
7. EXHAUST, AIR FLOW LOUVERS, COORDINATE LOCATIONS WITH MECHANICAL CONTRACTOR.
8. ATTIC VENTILATION IN GABLE AND EAVE SOFFITS.
9. COORDINATE LOCATION OF EXTERIOR LIGHT FIXTURES WITH ELECTRICAL CONTRACTOR.
10. LOCATION OF VENT TO BE CENTERED BETWEEN RAFTERS AND STANDING SEAMS. PLUMBING CONTRACTOR TO LOCATE VENT PIPE BETWEEN STANDING SEAMS.

6 FLAG NOTES

STATE OF COLORADO
IGNACIO CORREA-ORTIZ
ICO
401657
LICENSED ARCHITECT

NO.	REVISIONS	BY	DATE
	ISSUED FOR BID		07-12-2012
	BUILDING PERMIT		06-13-2012
	FINAL DESIGN		05-25-2012

DESIGNED BY: AF/ICO DATE
DRAWN BY: AF/JN/JF/ICO DATE
CHECKED BY: ICO DATE: 04-26-12
APPROVED BY: ICO DATE: 04-30-12
FILE NAME: SEE LEFT MARGIN
HORZ. SCALE: FOR 22" x 34" PLOT
VERT. SCALE:
0

RTD
REGIONAL TRANSPORTATION DISTRICT
1560 BLAKE STREET
DENVER, COLORADO 80202
(303) 628-9000

PINE JUNCTION pnR RELOCATION
76 MOUNT EVANS BLVD., JEFFERSON COUNTY, CO
ARCHITECTURAL
DRIVER RELIEF STATION
ELEVATIONSAND FINISH SCHEDULE

SHEET REFERENCE NUMBER:
A102
63 OF 80

[PJ_TB.dwg] [PJ_TYPE II_DFS.dwg]
Drawing name: K:\Engineering Projects\pnR's\Proposed\Pine Junction\dwg\ISSUE FOR BID\ARCH\63 PJ-A102_ELEVATIONS_FINISHES.dwg Jul 12, 2012 - 12:57pm