UPDATED 07-06-2012

NOTES:

1. ALL DIMENSIONS ARE TO FLOWLINE OF CURB UNLESS OTHERWISE NOTED.
2. REGULAR PARKING SPACES ARE 18' LONG AND 9' WIDE.
3. TWO WAY DRIVE AISLES ARE 24' WIDE.
4. ACCESSIBLE PARKING AND TRAVEL AREAS WILL COMPLY WITH AMERICANS WITH DISABILITIES ACT (ADA) REGULATIONS.
5. EXISTING BUILDINGS HAVE BEEN LOCATED OFF AERIAL SURVEYS AND CDOT CAD FILES.
5. EXISTING DRIVEWAYS HAVE BEEN LOCATED OFF LIMITED SURVEYS AND CDOT CAD FILES.

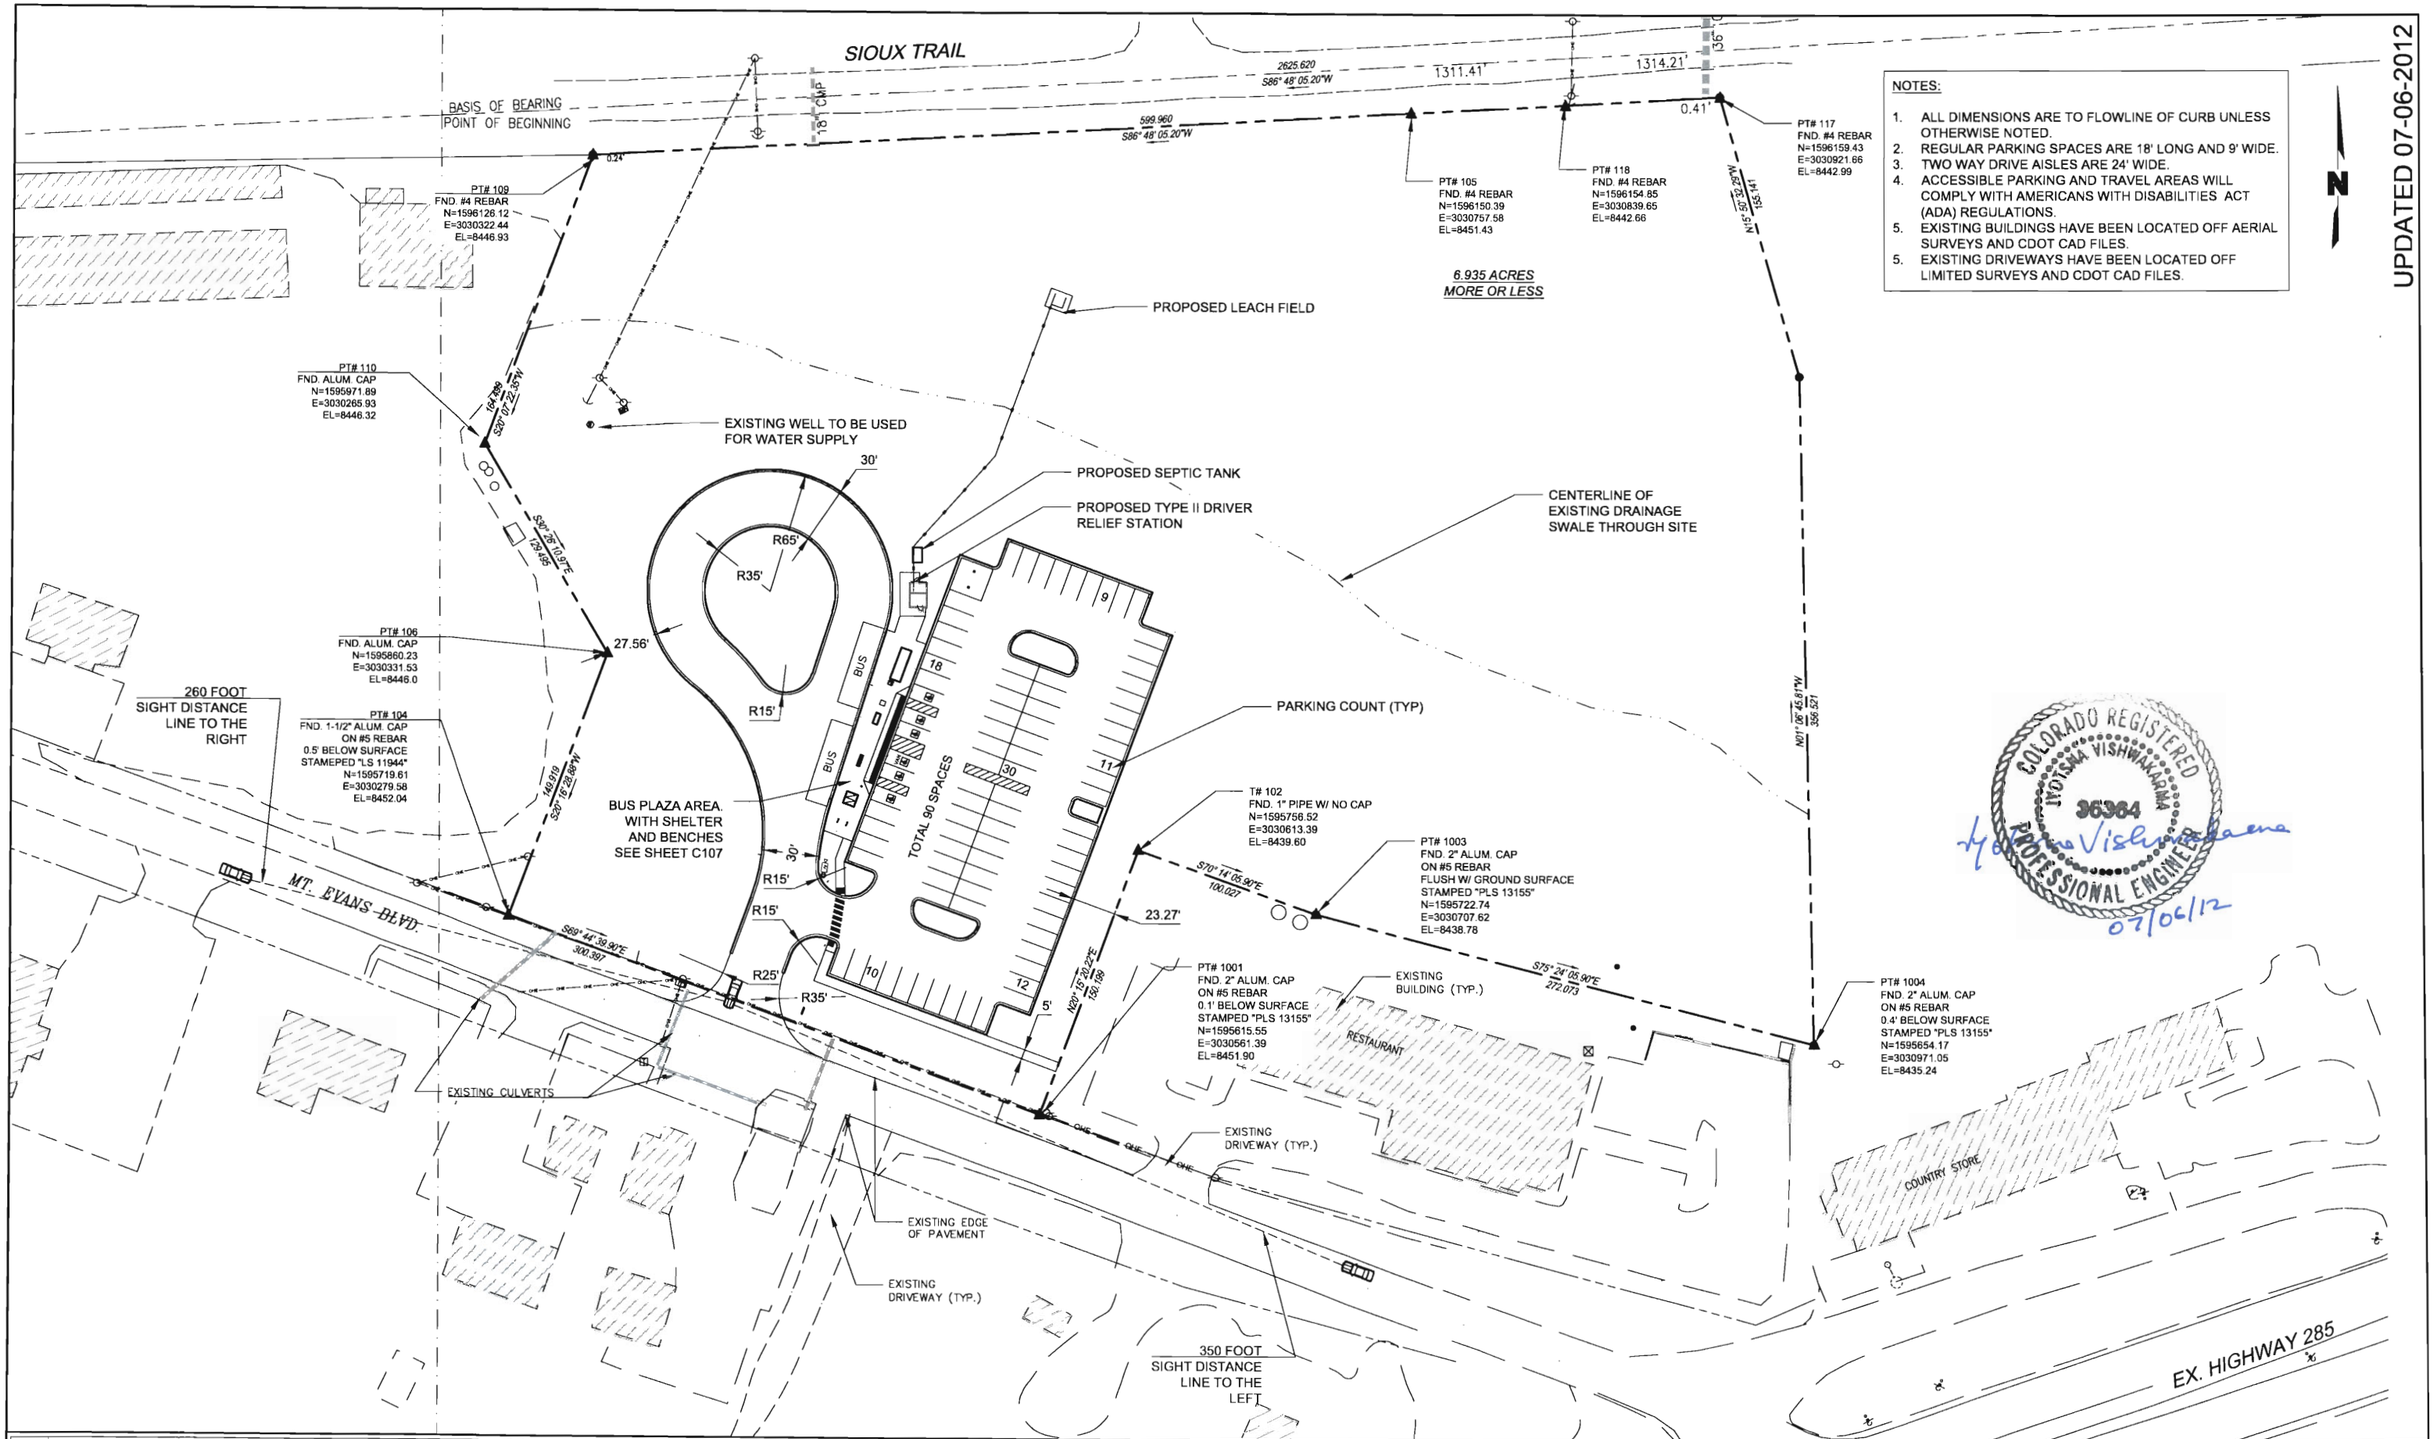

COLORADO REGISTERED PROFESSIONAL ENGINEER
MOHSNA VISHWAKARMA
36984
07/06/12

NO.	REVISIONS	BY	DATE
	ISSUED FOR BID		07-06-2012
	BUILDING PERMIT		06-13-2012
	FINAL DESIGN		05-25-2012

DESIGNED BY: JV DATE: 9-9-11
DRAWN BY: JV DATE: 9-9-11
CHECKED BY: CG DATE: 9-9-11
APPROVED BY: SAS DATE: 9-9-11

FILE NAME: SEE LEFT MARGIN
HORZ. SCALE: 1" = 40' FOR 22" x 34" PLOT
VERT. SCALE:
0 40 80 120
HALF SIZE - Double The Scale

RTD
REGIONAL TRANSPORTATION DISTRICT
1600 BLAKE STREET
DENVER, COLORADO 80202
(303) 628-9000

PINE JUNCTION pnR RELOCATION

76 MOUNT EVANS BLVD., JEFFERSON COUNTY, CO

SITE PLAN

SHEET REFERENCE NUMBER: C104

[PJ TB.dwg] [PJ-C-003-PRBASE.dwg] [PJ-C-001-VBASE.dwg]
Drawing name: K:\Engineering Projects\pnR's\Proposed\Pine Junction\dwg\ISSUE FOR BID\CIVIL\10-PJ-C-SITE PLAN.dwg Jul 06, 2012 - 8:47am