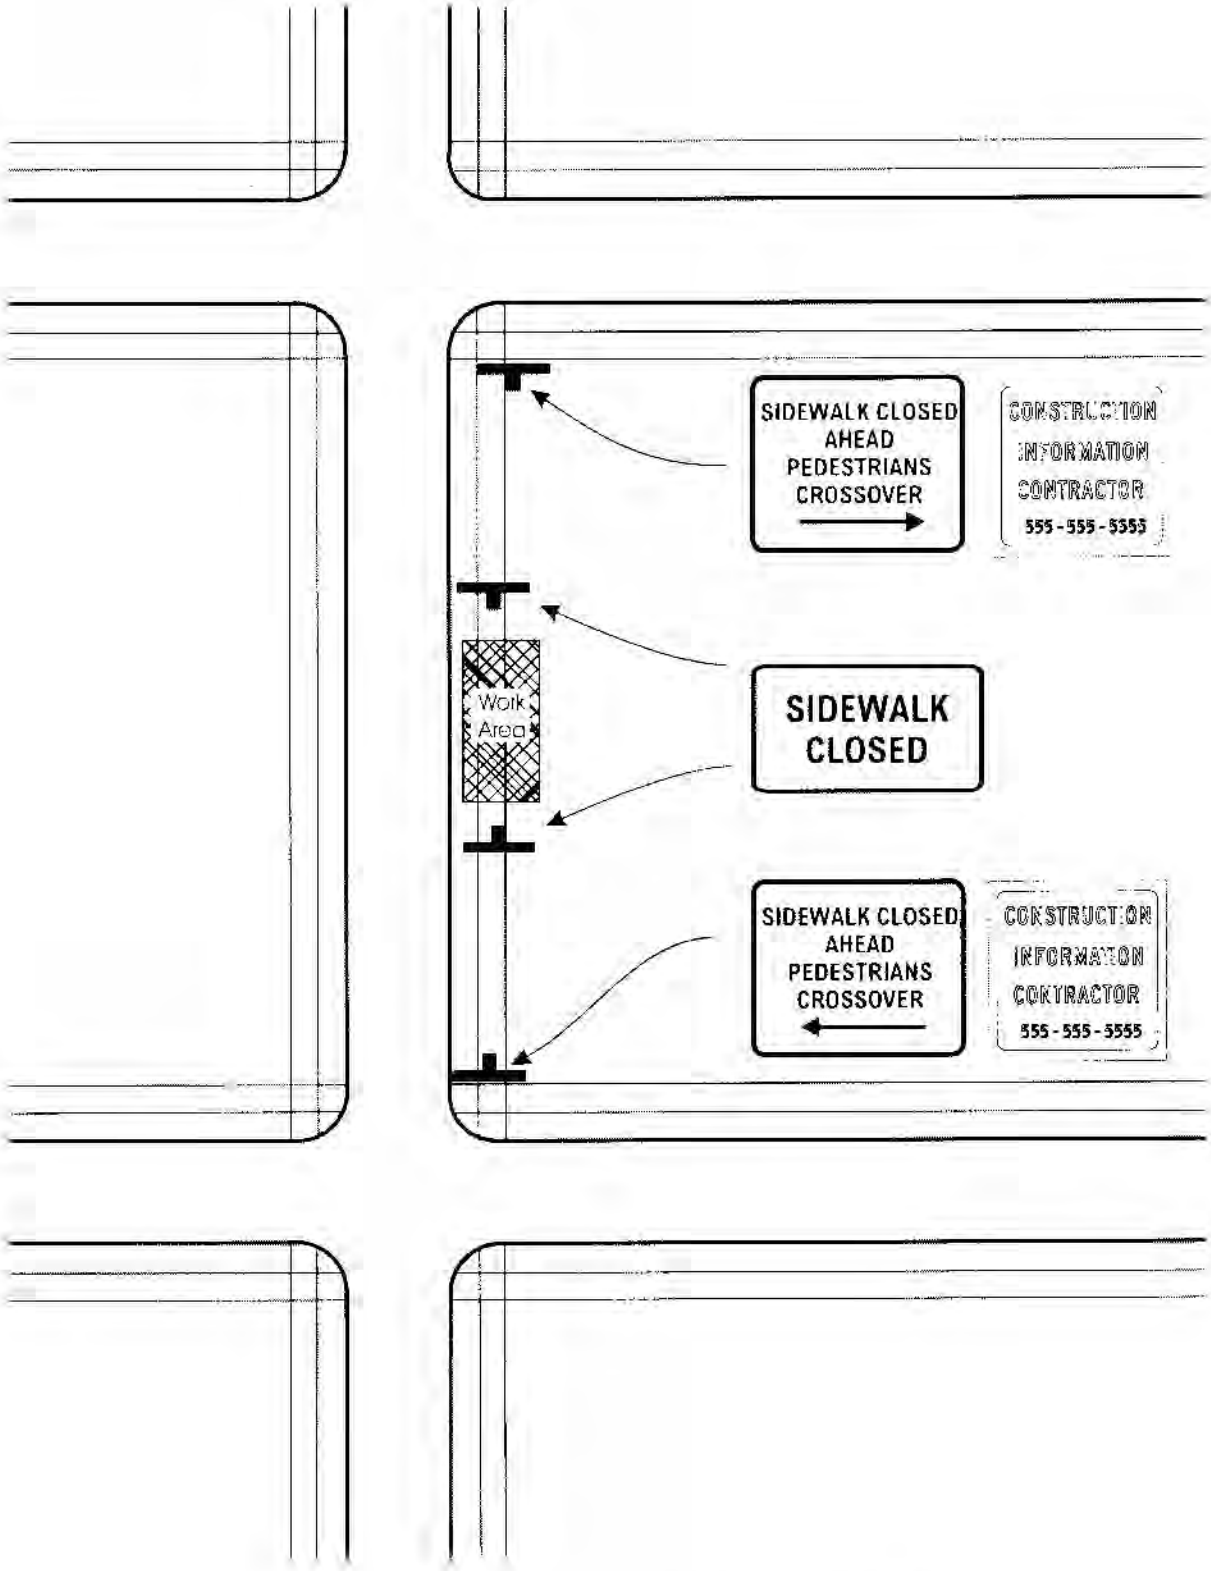

Sidewalk Closure
Residentail / Local Street

* Contractor must resolve all local access and safety issues.

*All barricades, cones, and signs must be in accordance with the latest edition of the Manual onUniform Traffic Code Devices (MUTCD).

DRAWING NOT TO SCALE