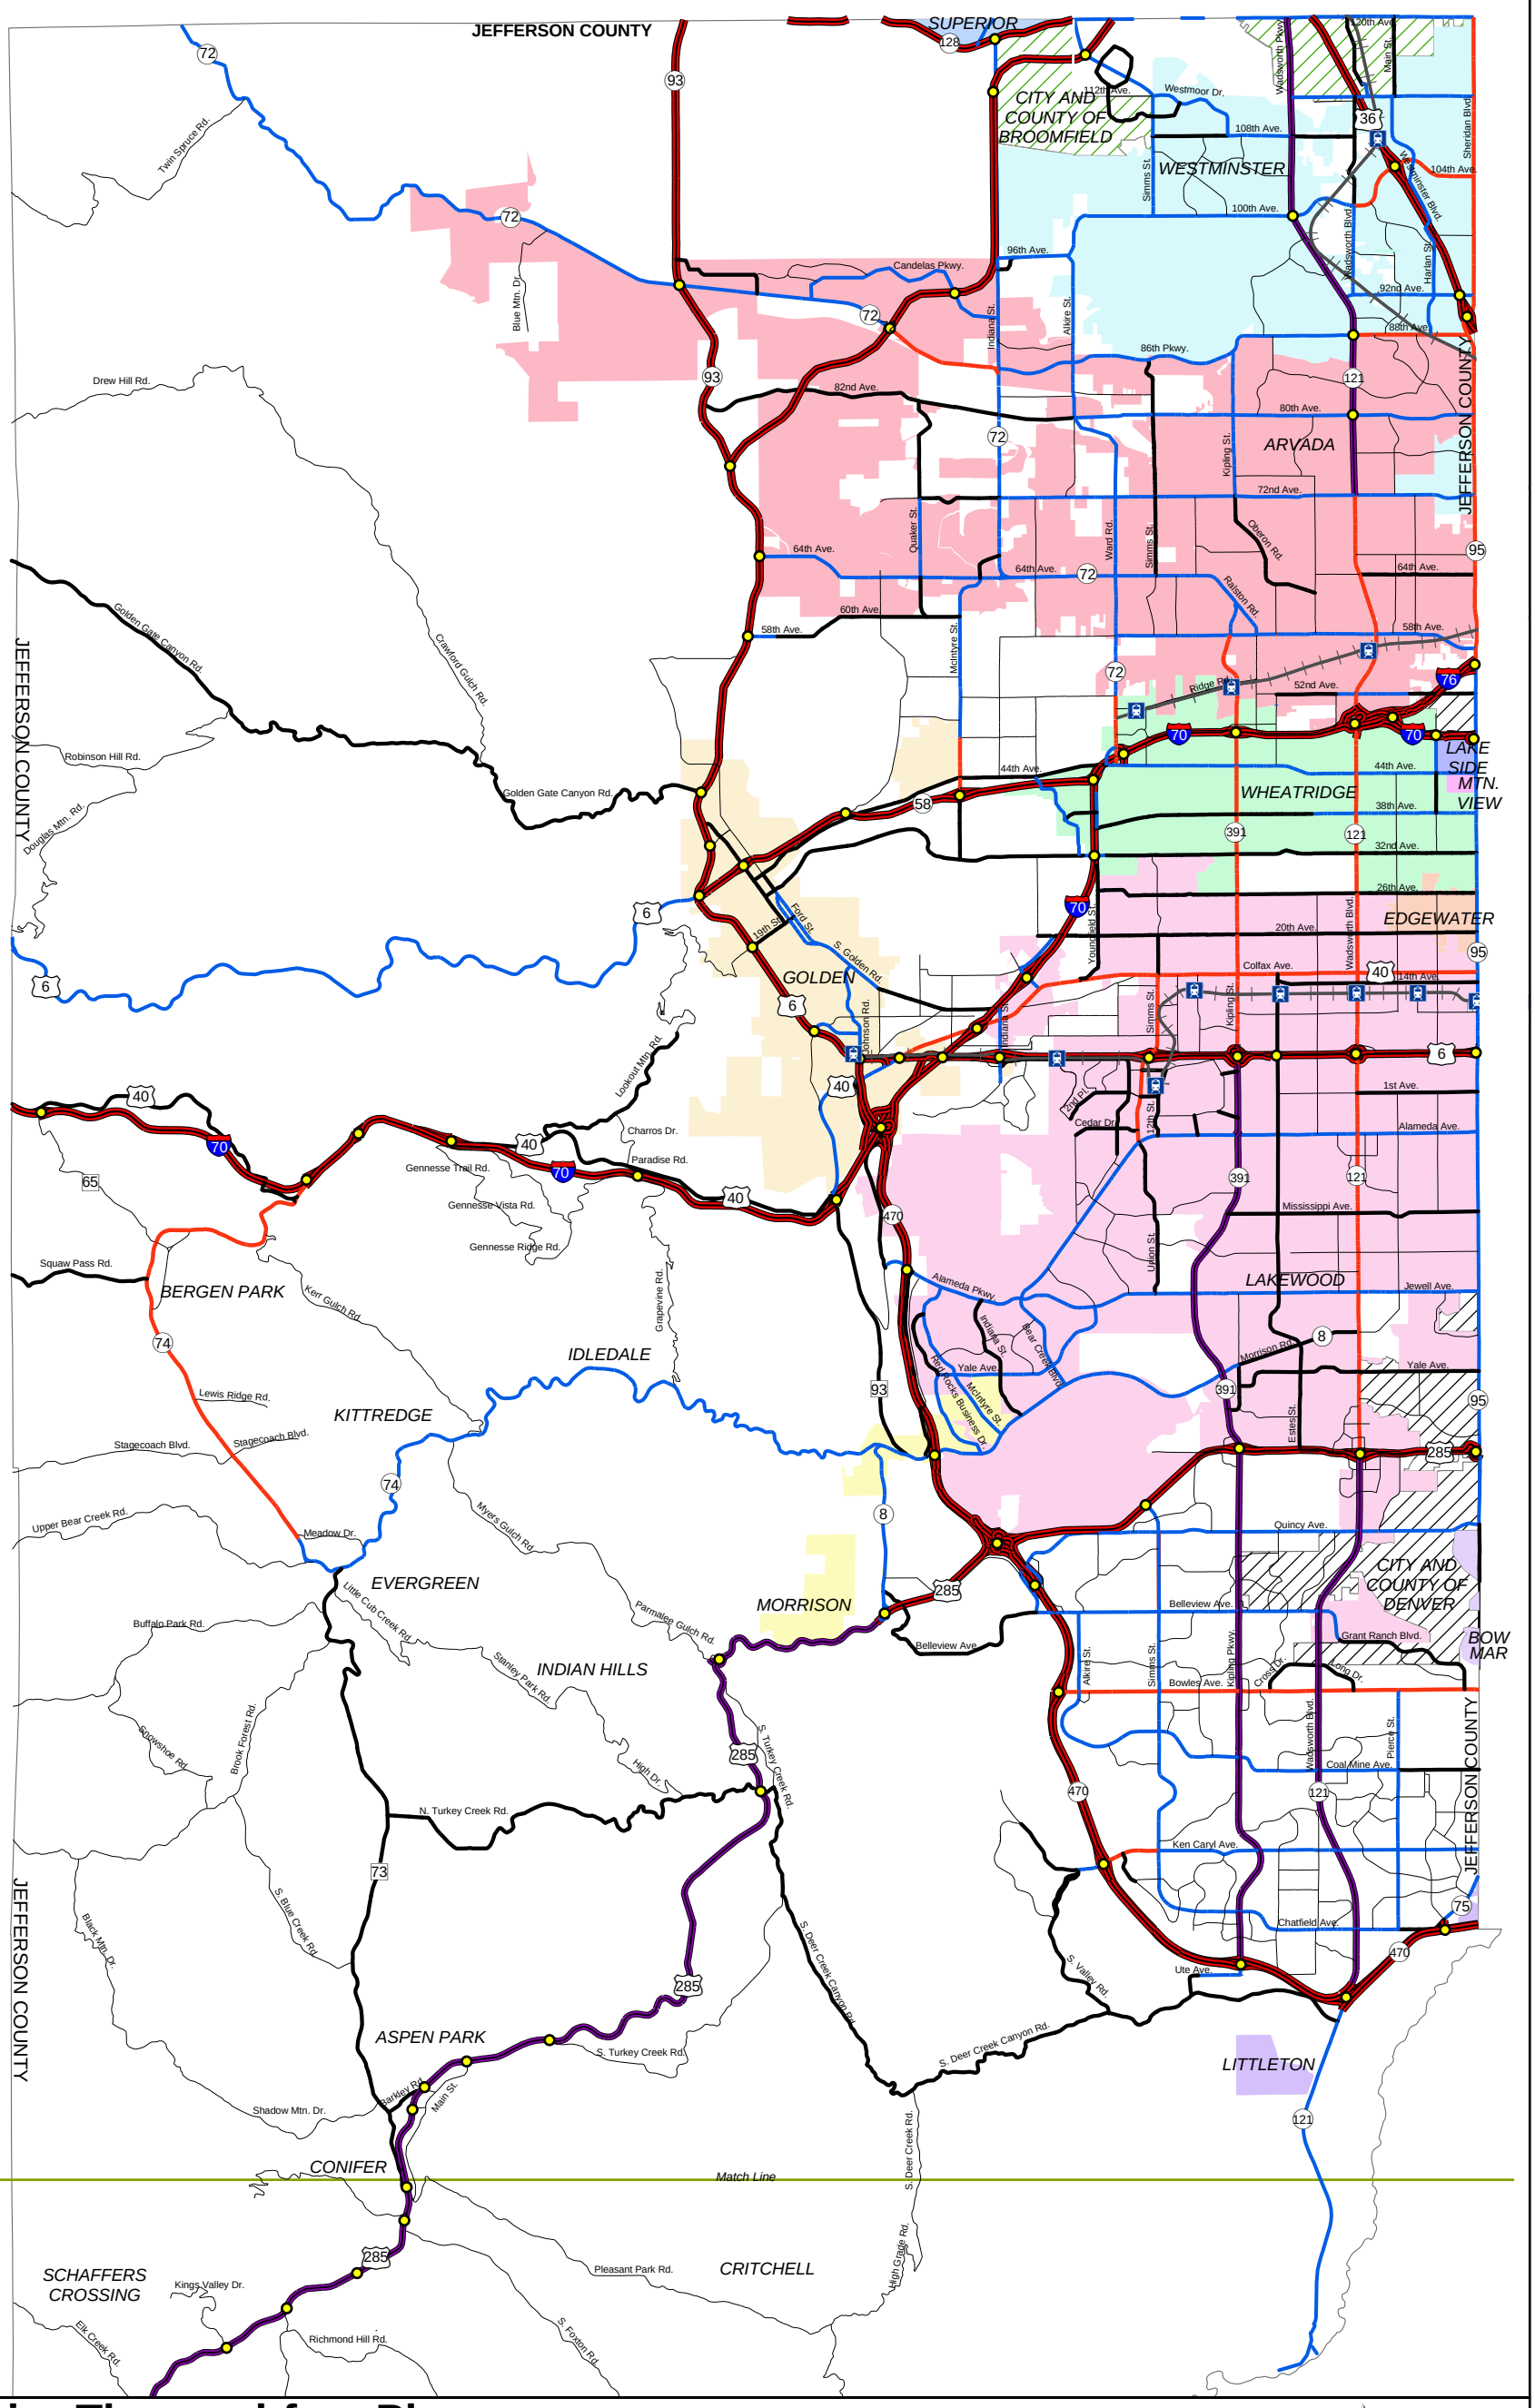

Major Thoroughfare Plan

Road Classification	Design Volume	Number of Lanes	Minimum Design Speed (M.P.H.)
Freeway	40,000 to 100,000	4 to 6	special design
Parkway	30,000 to 55,000	4 to 6	50
Principal Arterial			
Plains	25,000 to 40,000	6	45
Mountains	over 25,000	4	40
Minor Arterial			
Plains	15,000 to 25,000	4	40
Mountains	as appropriate	2	as appropriate
Major Collector			
Plains	8,000 to 15,000	2	35
Mountains	as appropriate	2	as appropriate
Collector			
Plains	1,000 to 8,000	2	30
Mountains	over 1,000	2	as appropriate

Legend

- Interstate Highway
- United States Highway
- State Highway
- County Highway
- Grade Separated Interchange
- Rapid Transit Alignment
- Rapid Transit Station

Jurisdiction Boundary

- ARVADA
- BOW MAR
- EDGEWATER
- GOLDEN
- LAKESIDE
- LAKEWOOD
- LITTLETON
- JEFFERSON COUNTY
- MORRISON
- MOUNTAIN VIEW
- SUPERIOR
- WESTMINSTER
- WHEAT RIDGE
- BROOMFIELD
- DENVER

N

0 0.4 0.8 1.2 1.6 Miles

JEFFERSON COUNTY
TRANSPORTATION AND ENGINEERING

Date: Dec. 7, 2011	APPROVED BY: Jefferson County Planning Commission	Drawn by: W.A.K.
Design by: K.A.F.		Checked by: M.A.D.

MAJOR THOROUGHFARE PLAN

Case Number: 04-122813CH

SHEET: 1 of 2

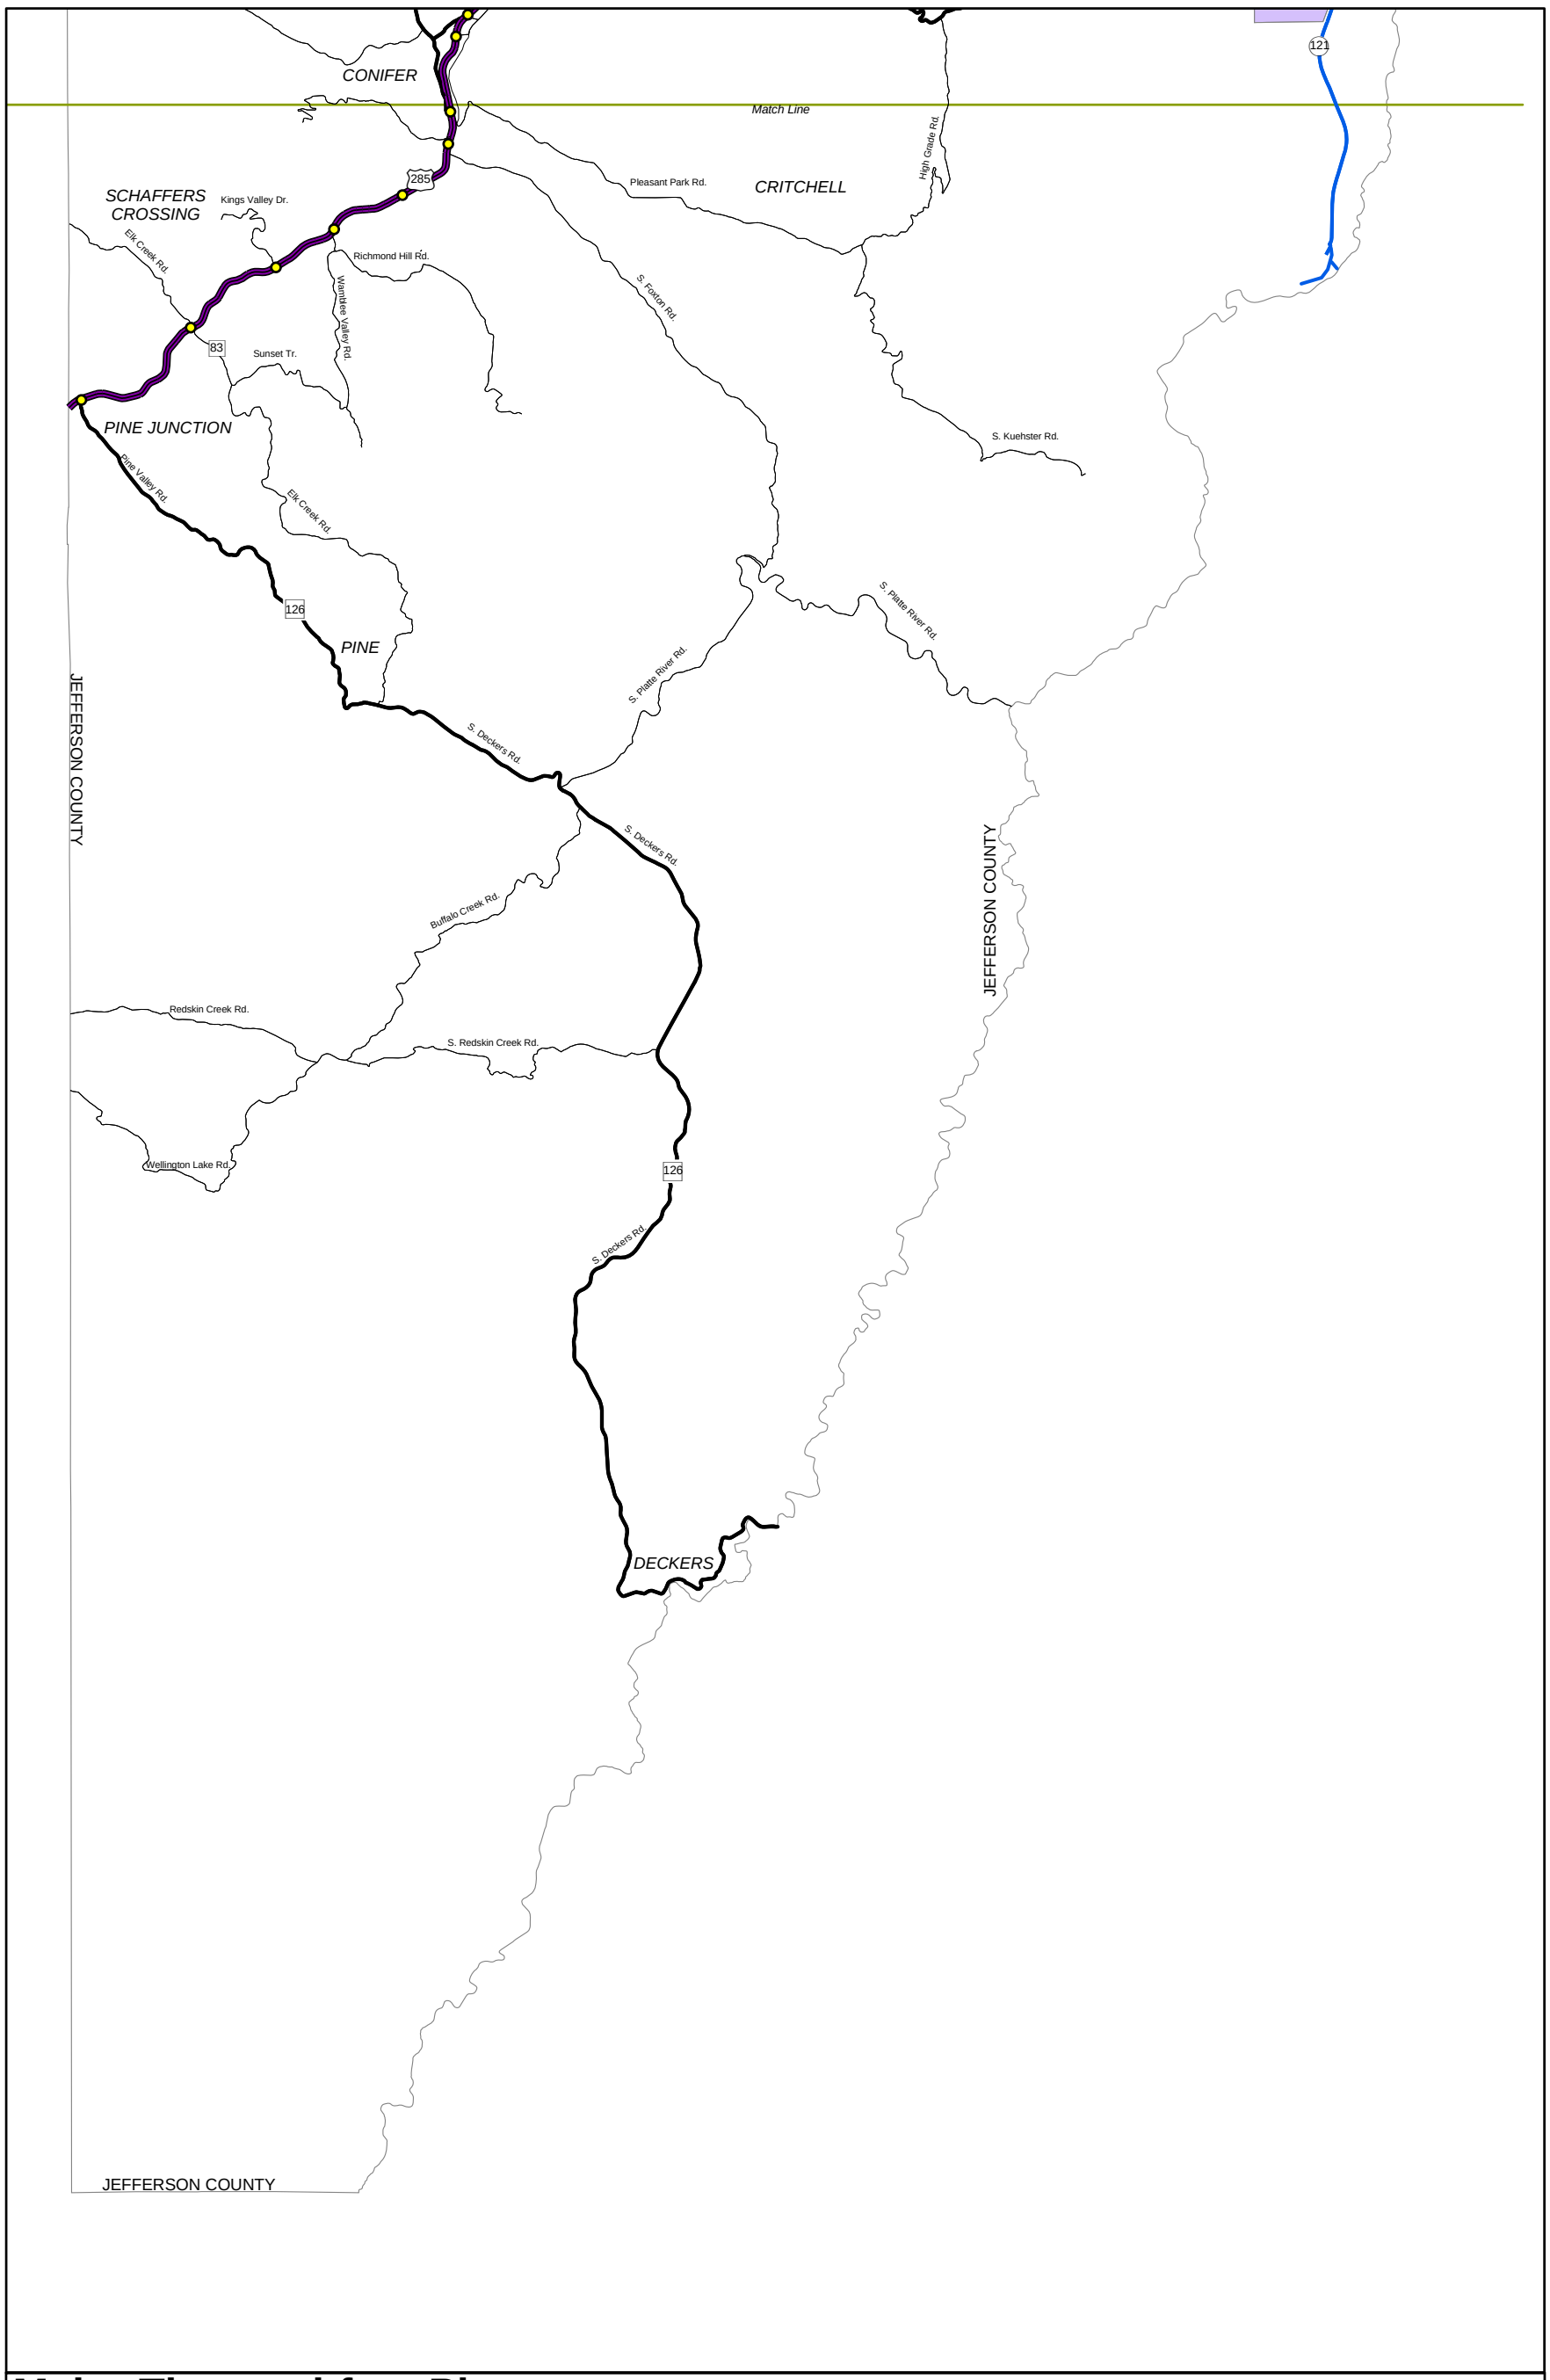

Major Thoroughfare Plan

Road Classification	Design Volume	Number of Lanes	Minimum Design Speed (M.P.H.)
Freeway	40,000 to 100,000	4 to 6	special design
Parkway	30,000 to 55,000	4 to 6	50
Principal Arterial			
Plains	25,000 to 40,000	6	45
Mountains	over 25,000	4	40
Minor Arterial			
Plains	15,000 to 25,000	4	40
Mountains	as appropriate	2	as appropriate
Major Collector			
Plains	8,000 to 15,000	2	35
Mountains	as appropriate	2	as appropriate
Collector			
Plains	1,000 to 8,000	2	30
Mountains	over 1,000	2	as appropriate

Legend

- Interstate Highway
- United States Highway
- State Highway
- County Highway
- Grade Separated Interchange
- Rapid Transit Alignment
- Rapid Transit Station

Jurisdiction Boundary

- ARVADA
- BOW MAR
- EDGEWATER
- GOLDEN
- LAKESIDE
- LAKEWOOD
- LITTLETON
- JEFFERSON COUNTY
- MORRISON
- MOUNTAIN VIEW
- SUPERIOR
- WESTMINSTER
- WHEAT RIDGE
- BROOMFIELD
- DENVER

N

0 0.5 1 1.5 2 Miles

JEFFERSON COUNTY
TRANSPORTATION AND ENGINEERING

Date: Dec. 7, 2011	APPROVED BY: Jefferson County Planning Commission	Drawn by: W.A.K.
Design by: K.A.F.		Checked by: M.A.D.

MAJOR THOROUGHFARE PLAN

Case Number: 04-122813CH

SHEET: 2 of 2