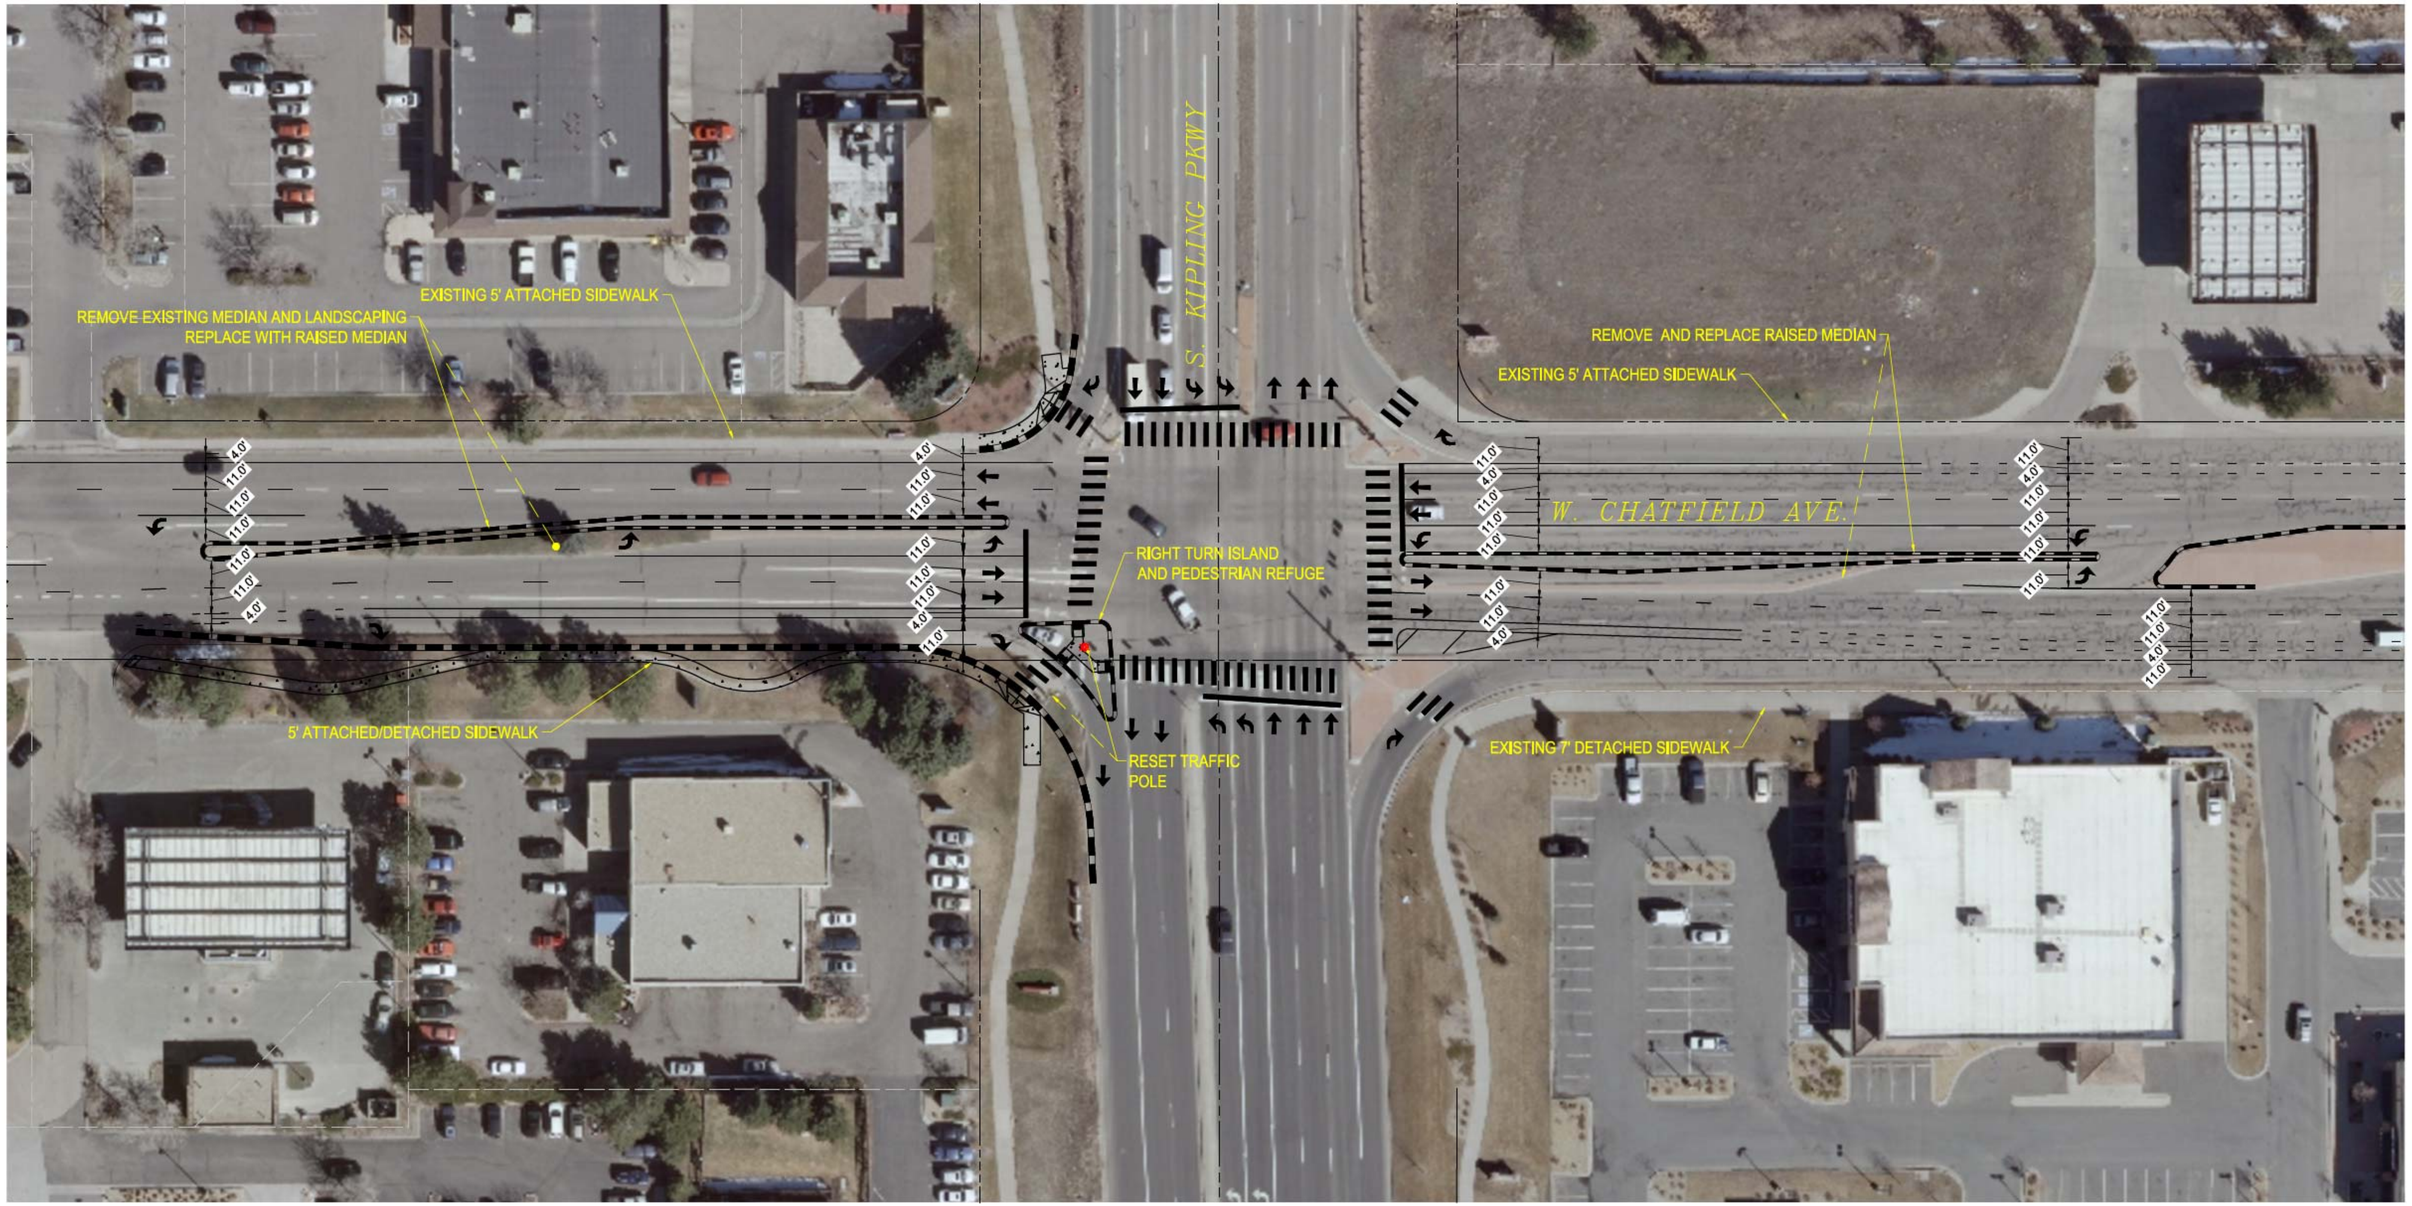

CHATFIELD AVE./KIPLING PKWY. INTERSECTION

30' 0 15' 30' 60'
GRAPHIC SCALE

INTERSECTION EXHIBIT
10/24/2012