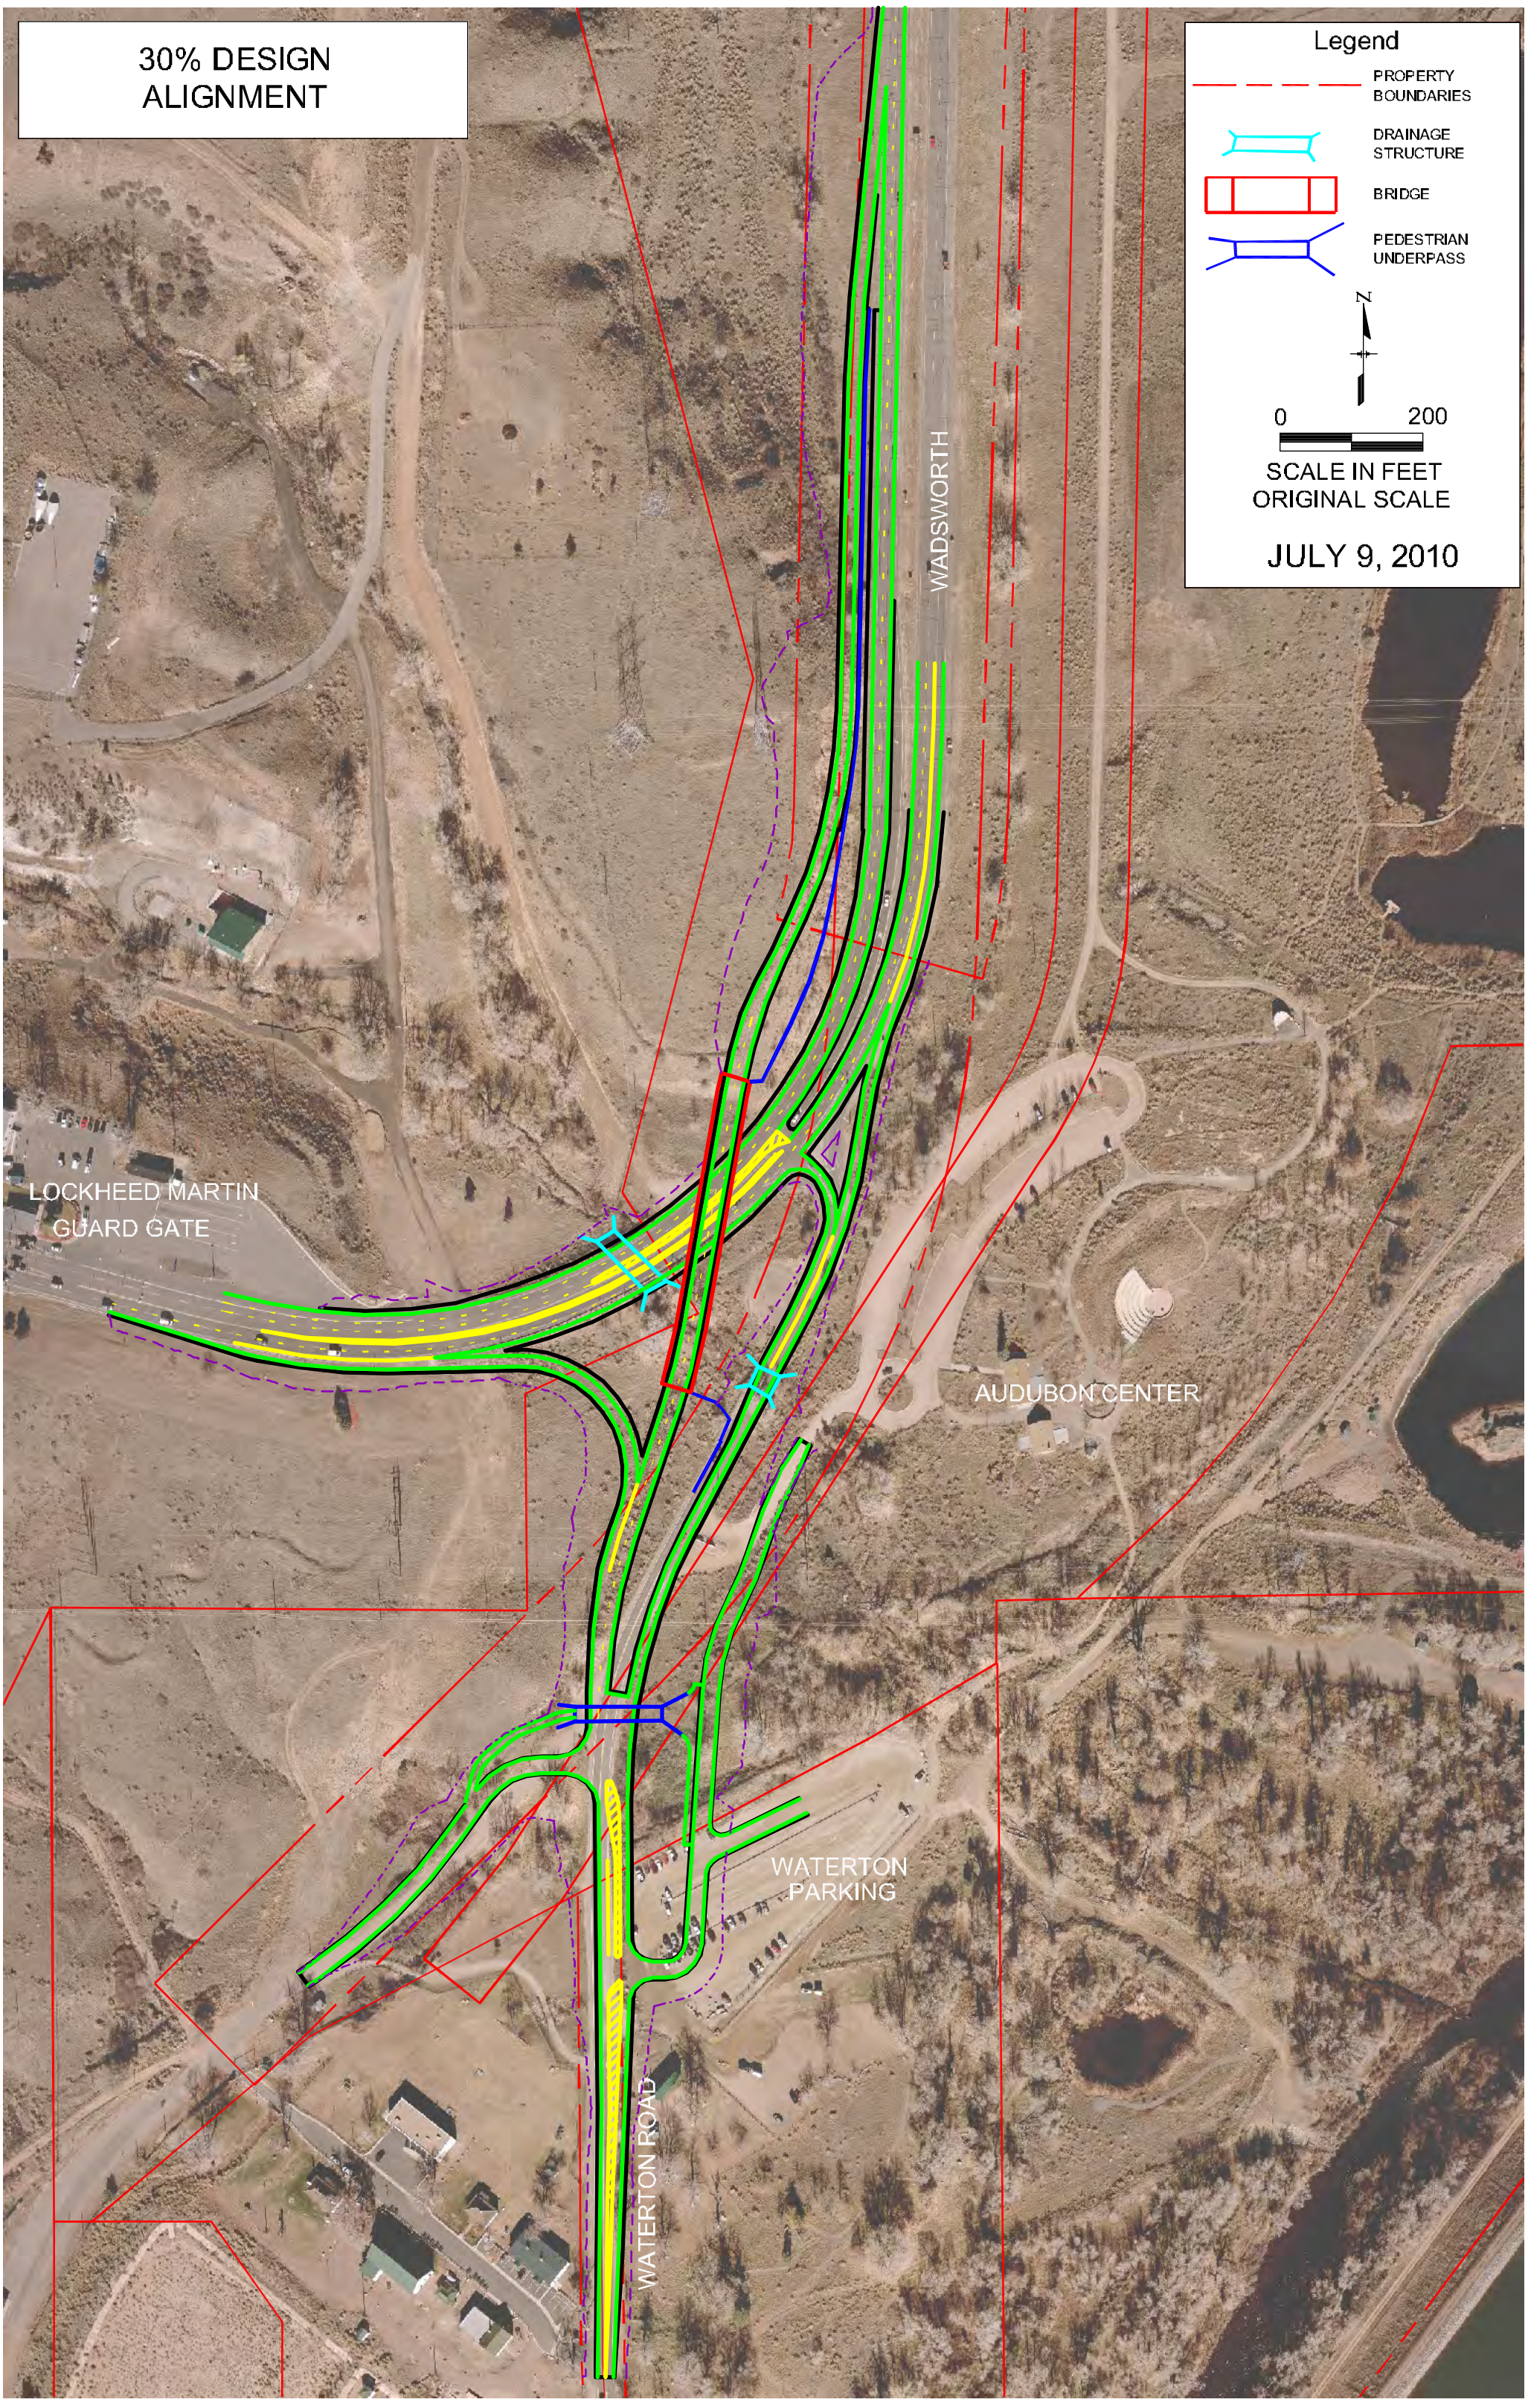
30% DESIGN
ALIGNMENT
Legend
PROPERTY BOUNDARIES
DRAINAGE STRUCTURE
BRIDGE
PEDESTRIAN UNDERPASS
N
0
200
SCALE IN FEET
ORIGINAL SCALE
JULY 9, 2010
WADSWORTH
LOCKHEED MARTIN
GUARD GATE
AUDUBON CENTER
WATERTON
PARKING
WATERTON ROAD